COLBERN ROAD RECONSTRUCTION

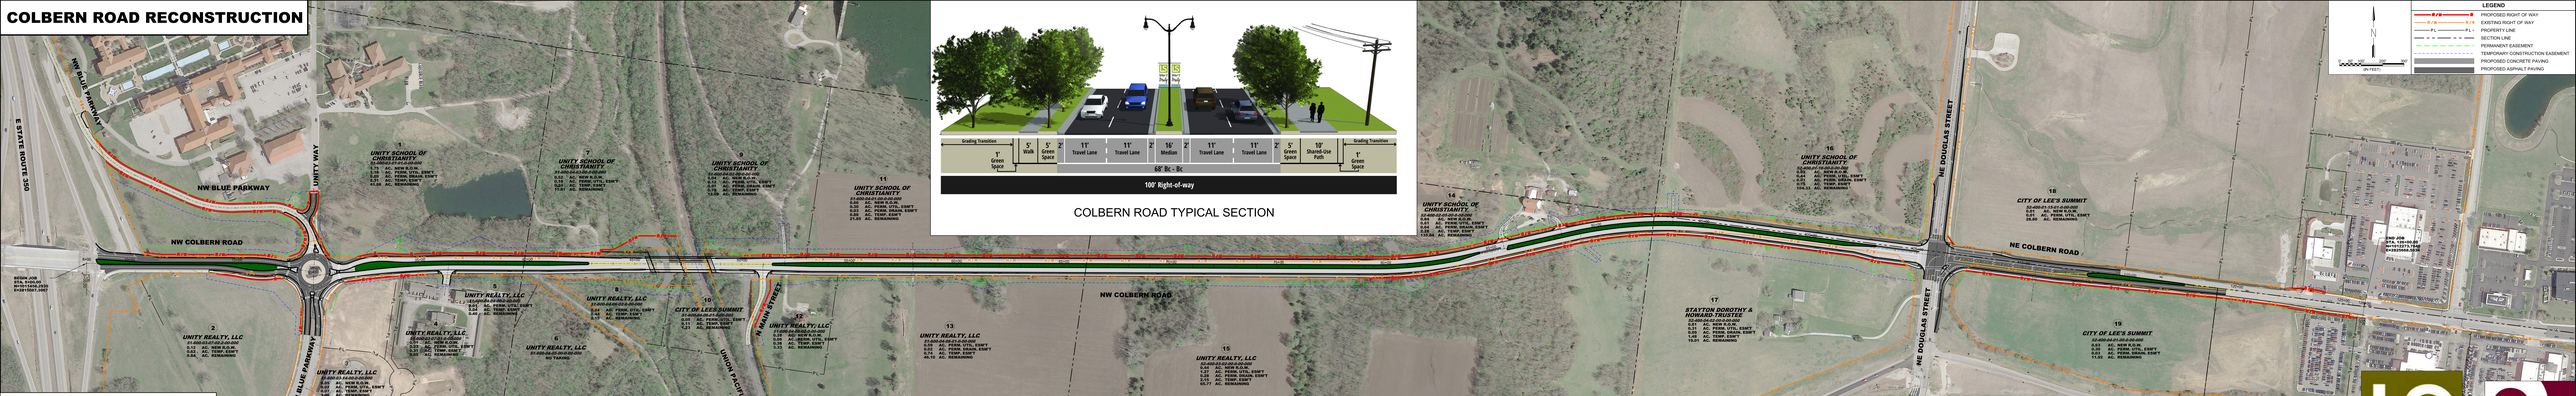

COLBERN ROAD TYPICAL SECTION

PROJECT INFORMATION	
LENGTH	2.24 MILES
CLASSIFICATION	MAJOR ARTERIAL
R.O.W. WIDTH	100 FEET